

STRAIGHT LINES	
BEARINGS	DISTANCES
CUDA	3

[illegible]



FOR DETAILS OF SECTION II, III AND IV
AND PARCEL "B" SEE SEPARATE PLANS OF
WILLOW SHORES ROAD, SECTION III, IV AND
PARCEL "B"

MEMBER OF
ASSOCIATED
SURVEYORS
MEREDITH, N.H.

Subdivisions of Land
Robert H. HAMMILL
Meredith, 72-74.

SCALE: 45 MILES

Got this ²⁰¹⁰ 4/10 from Harry Wood.
As others weren't final plan
John S.
These papers used to determine
sewer outlet 2010 ~~SP~~

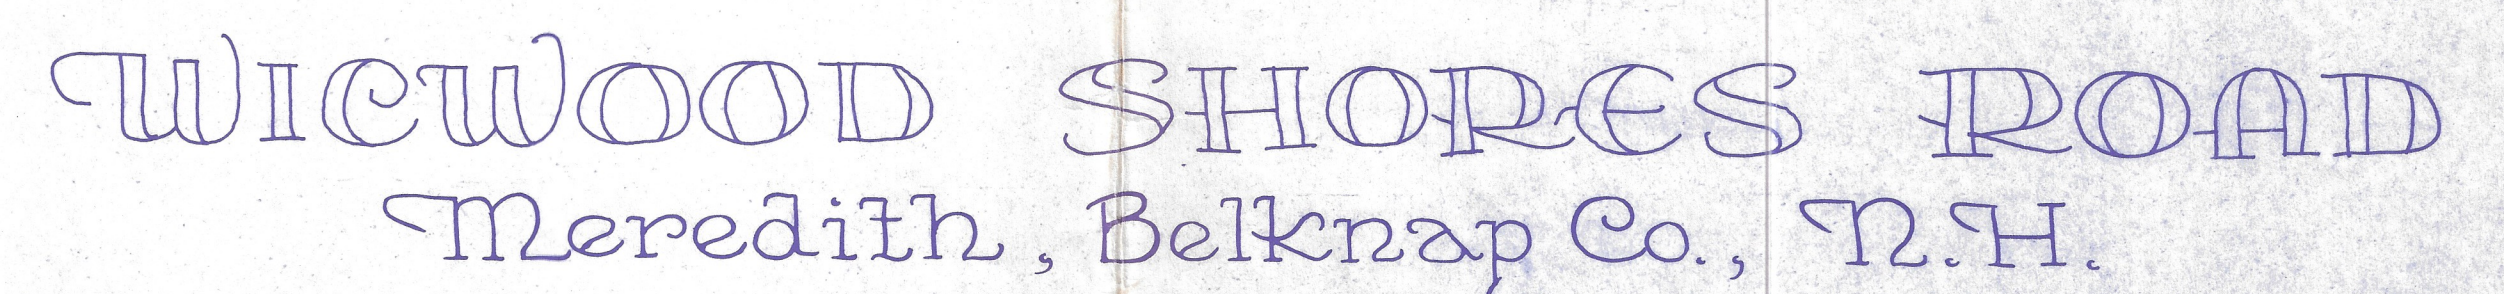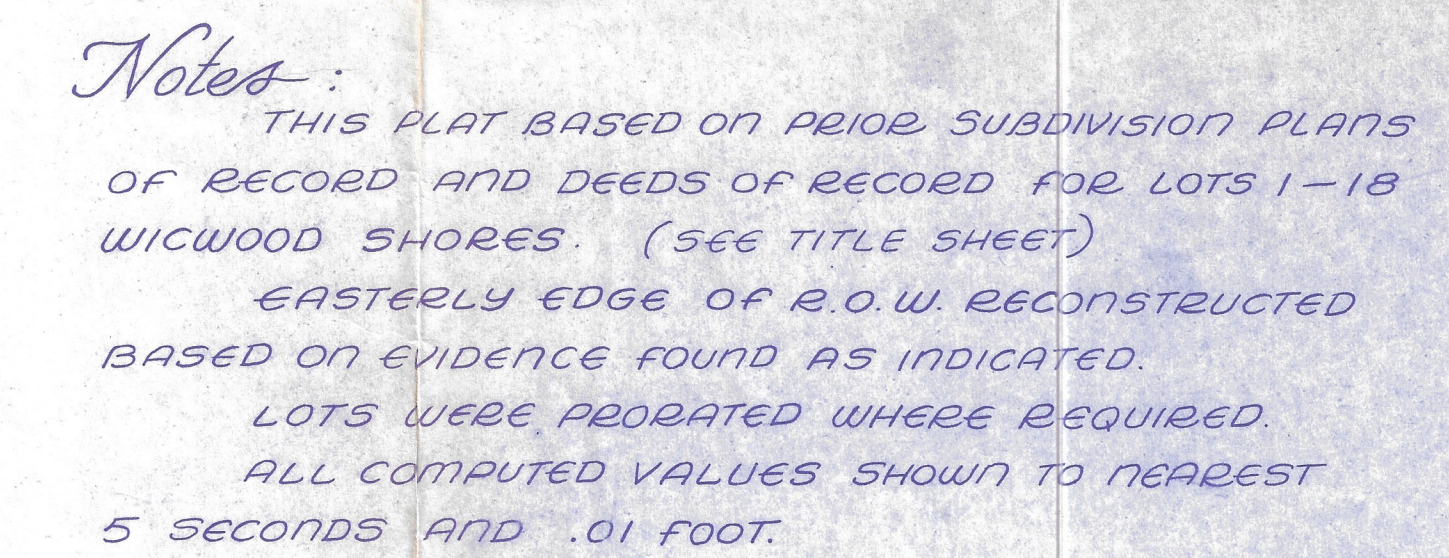

REVISED MARCH 1979
REVISED OCTOBER 1979
REVISED OCTOBER 1985
REVISED FEBRUARY 1987-EXISTING CULVERTS LOCATED
EXISTING & PROPOSED SEWERAGE EASEMENTS SHOWN

ASSOCIATED—
SURVEYORS
MEREDITH, N.H.