



F:\CADD\MASTER STANDARD\JBE-LAYOUTS.dwg 12/30/2008 2:03:41 PM EST

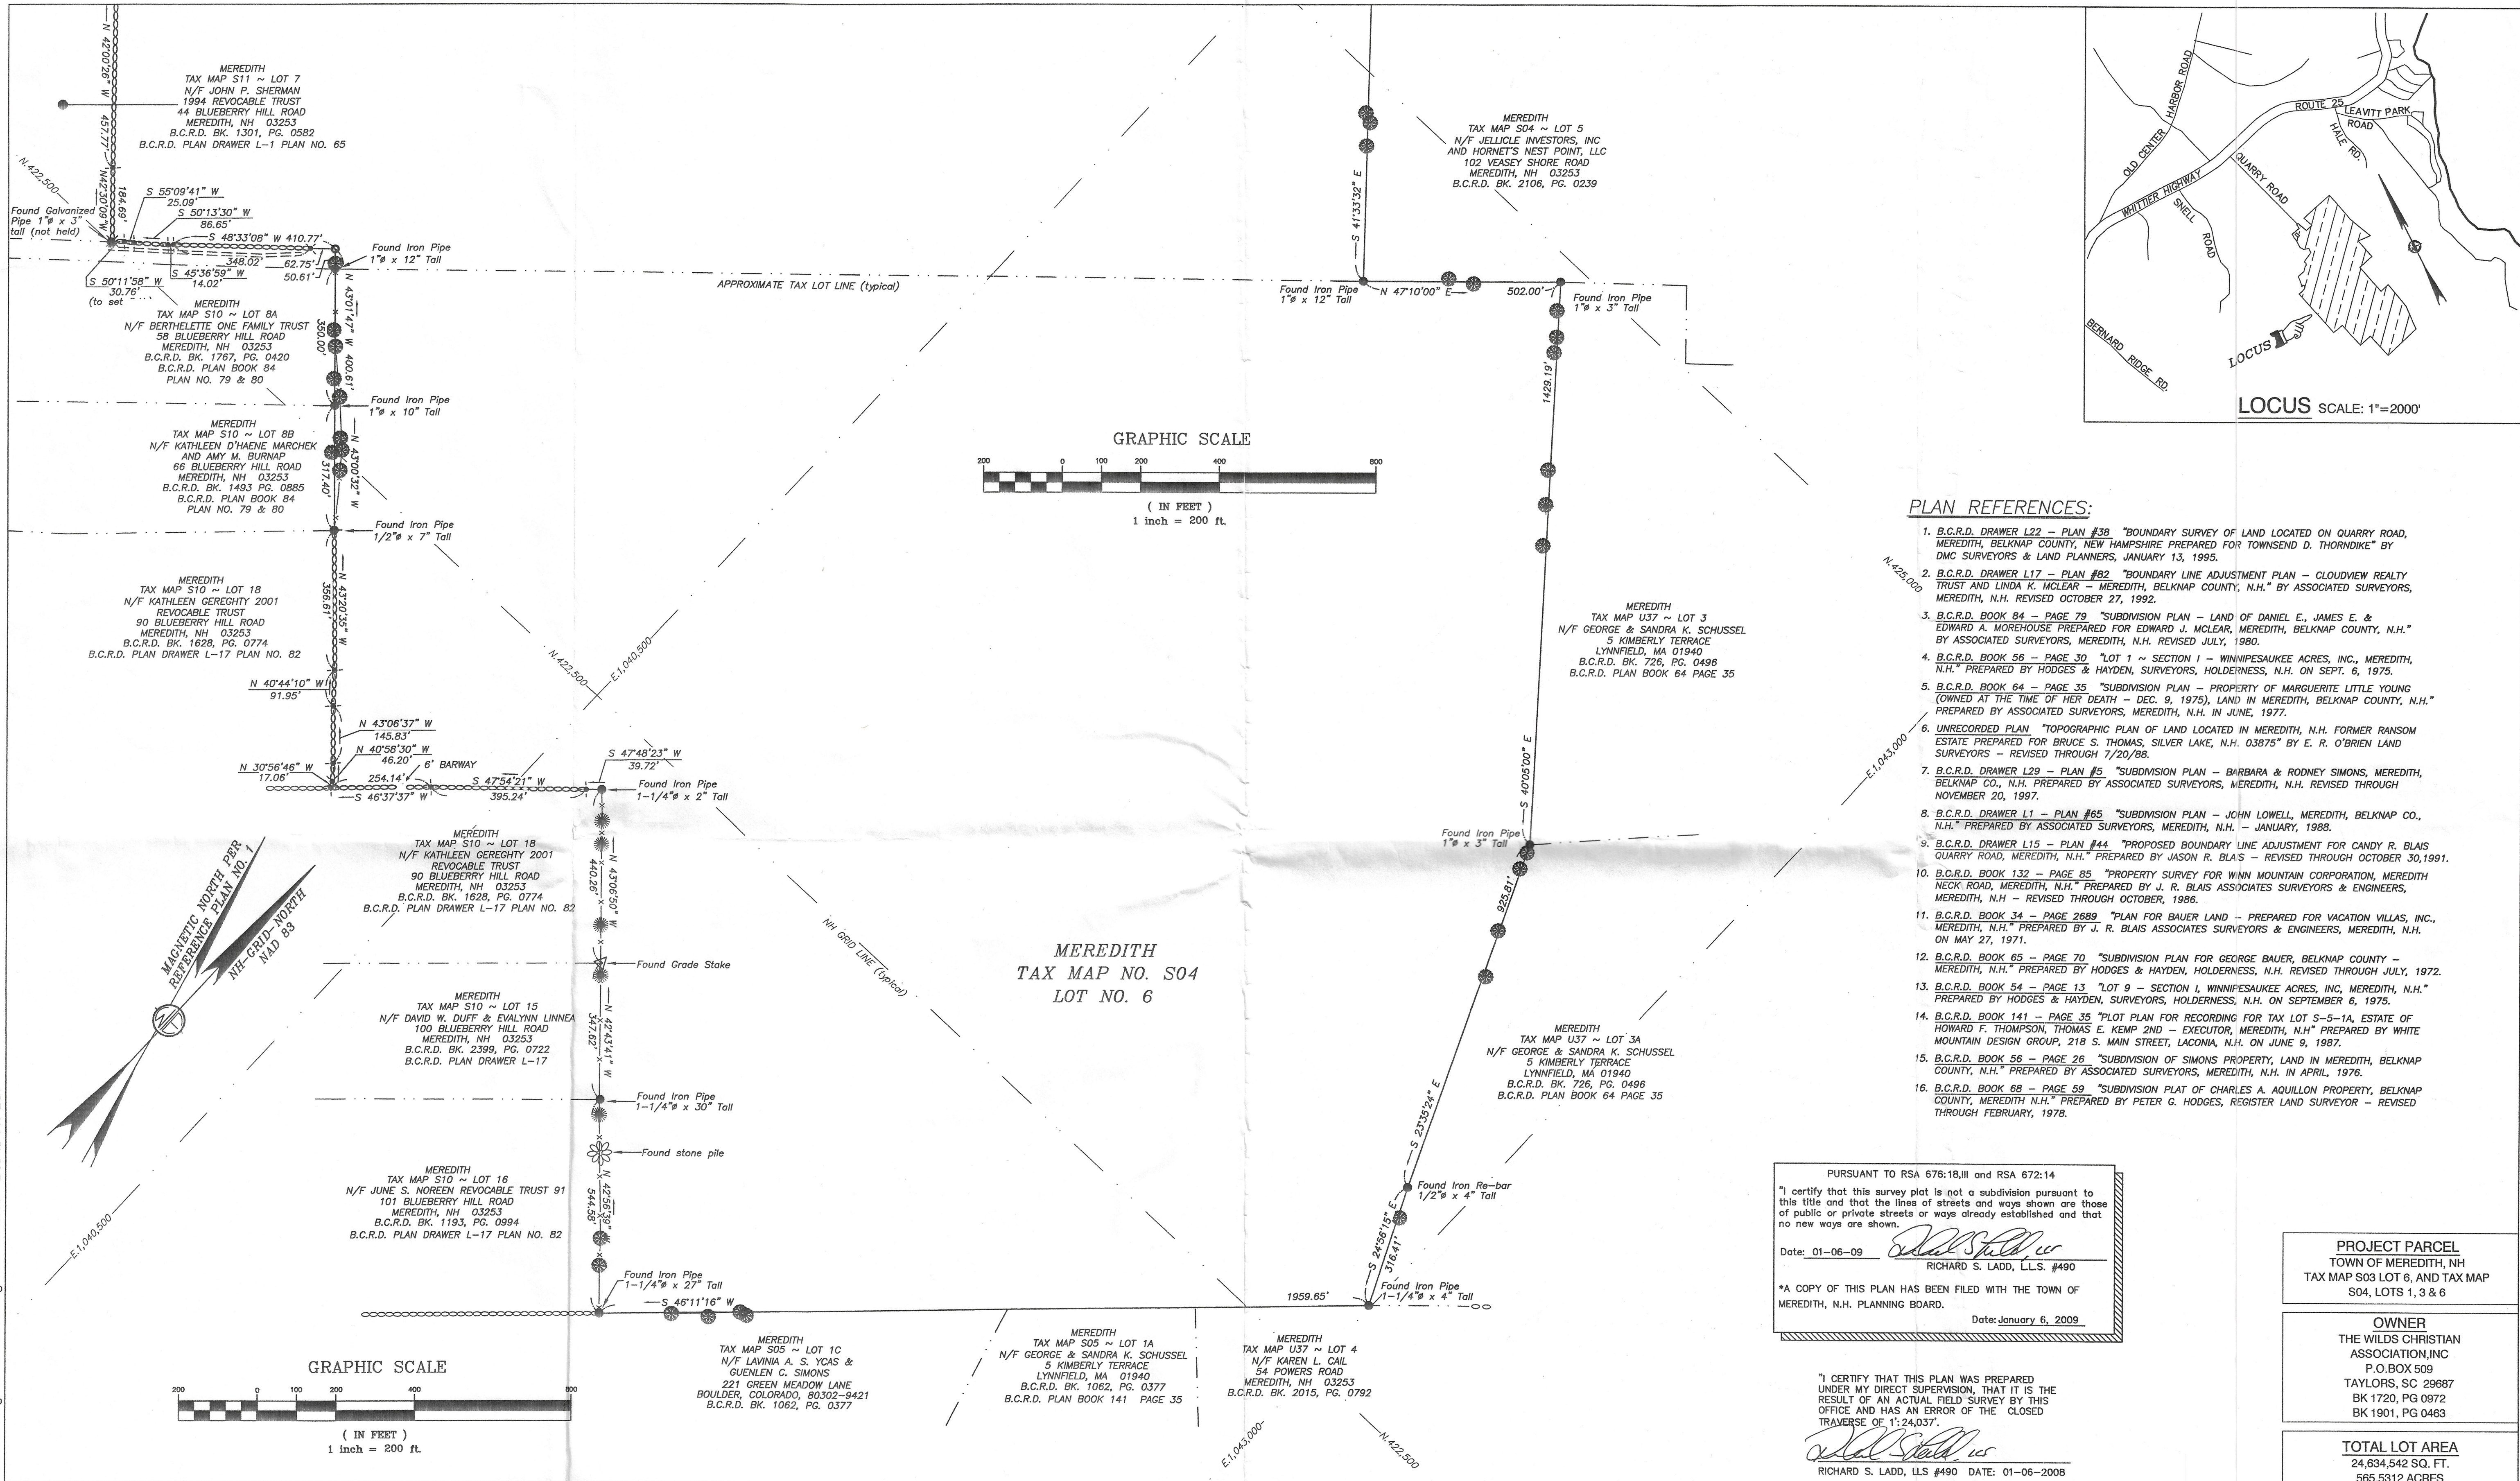

Design: RSL	Draft: CWW	Date: 7/1/08
Checked: STB	Scale: 1"=200'	Project No.: 08060
Drawing Name: JBE 08060-TPL-MERIDITH SURVEY		
THIS PLAN SHALL NOT BE MODIFIED WITHOUT WRITTEN PERMISSION FROM JONES & BEACH ENGINEERS, INC. (JBE). ANY ALTERATIONS, AUTHORIZED OR OTHERWISE, SHALL BE AT THE USER'S SOLE RISK AND WITHOUT LIABILITY TO JBE.		

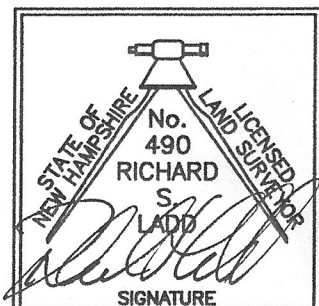

REV.	DATE	REVISION	BY
1	01-06-09	FINAL NOTES, DATES AND REVISIONS	RSL
0	07-18-08	REVISE LEGEND, ADD CERTIFICATION NOTE	RSL

J/B Jones & Beach Engineers, Inc.

85 Portsmouth Ave.
PO Box 219
Stratham, NH 03885

Civil Engineering Services


603-772-4746
FAX: 603-772-0227
E-MAIL: JBE@JONESANDBEACH.COM

Plan Name:	BOUNDARY SURVEY PLAN MAP S03, LOT 6 AND MAP S04, LOTS 1, 3 & 6
Project:	BOUNDARY SURVEY FOR LAND OF THE WILDS CHRISTIAN ASSOCIATION, INC.
Client:	THE TRUST FOR PUBLIC LAND 377 FORE STREET, 3RD FLOOR, PORTLAND, ME 04101

DRAWING No.


A3

SHEET 3 OF 3
JBE PROJECT NO. 08060

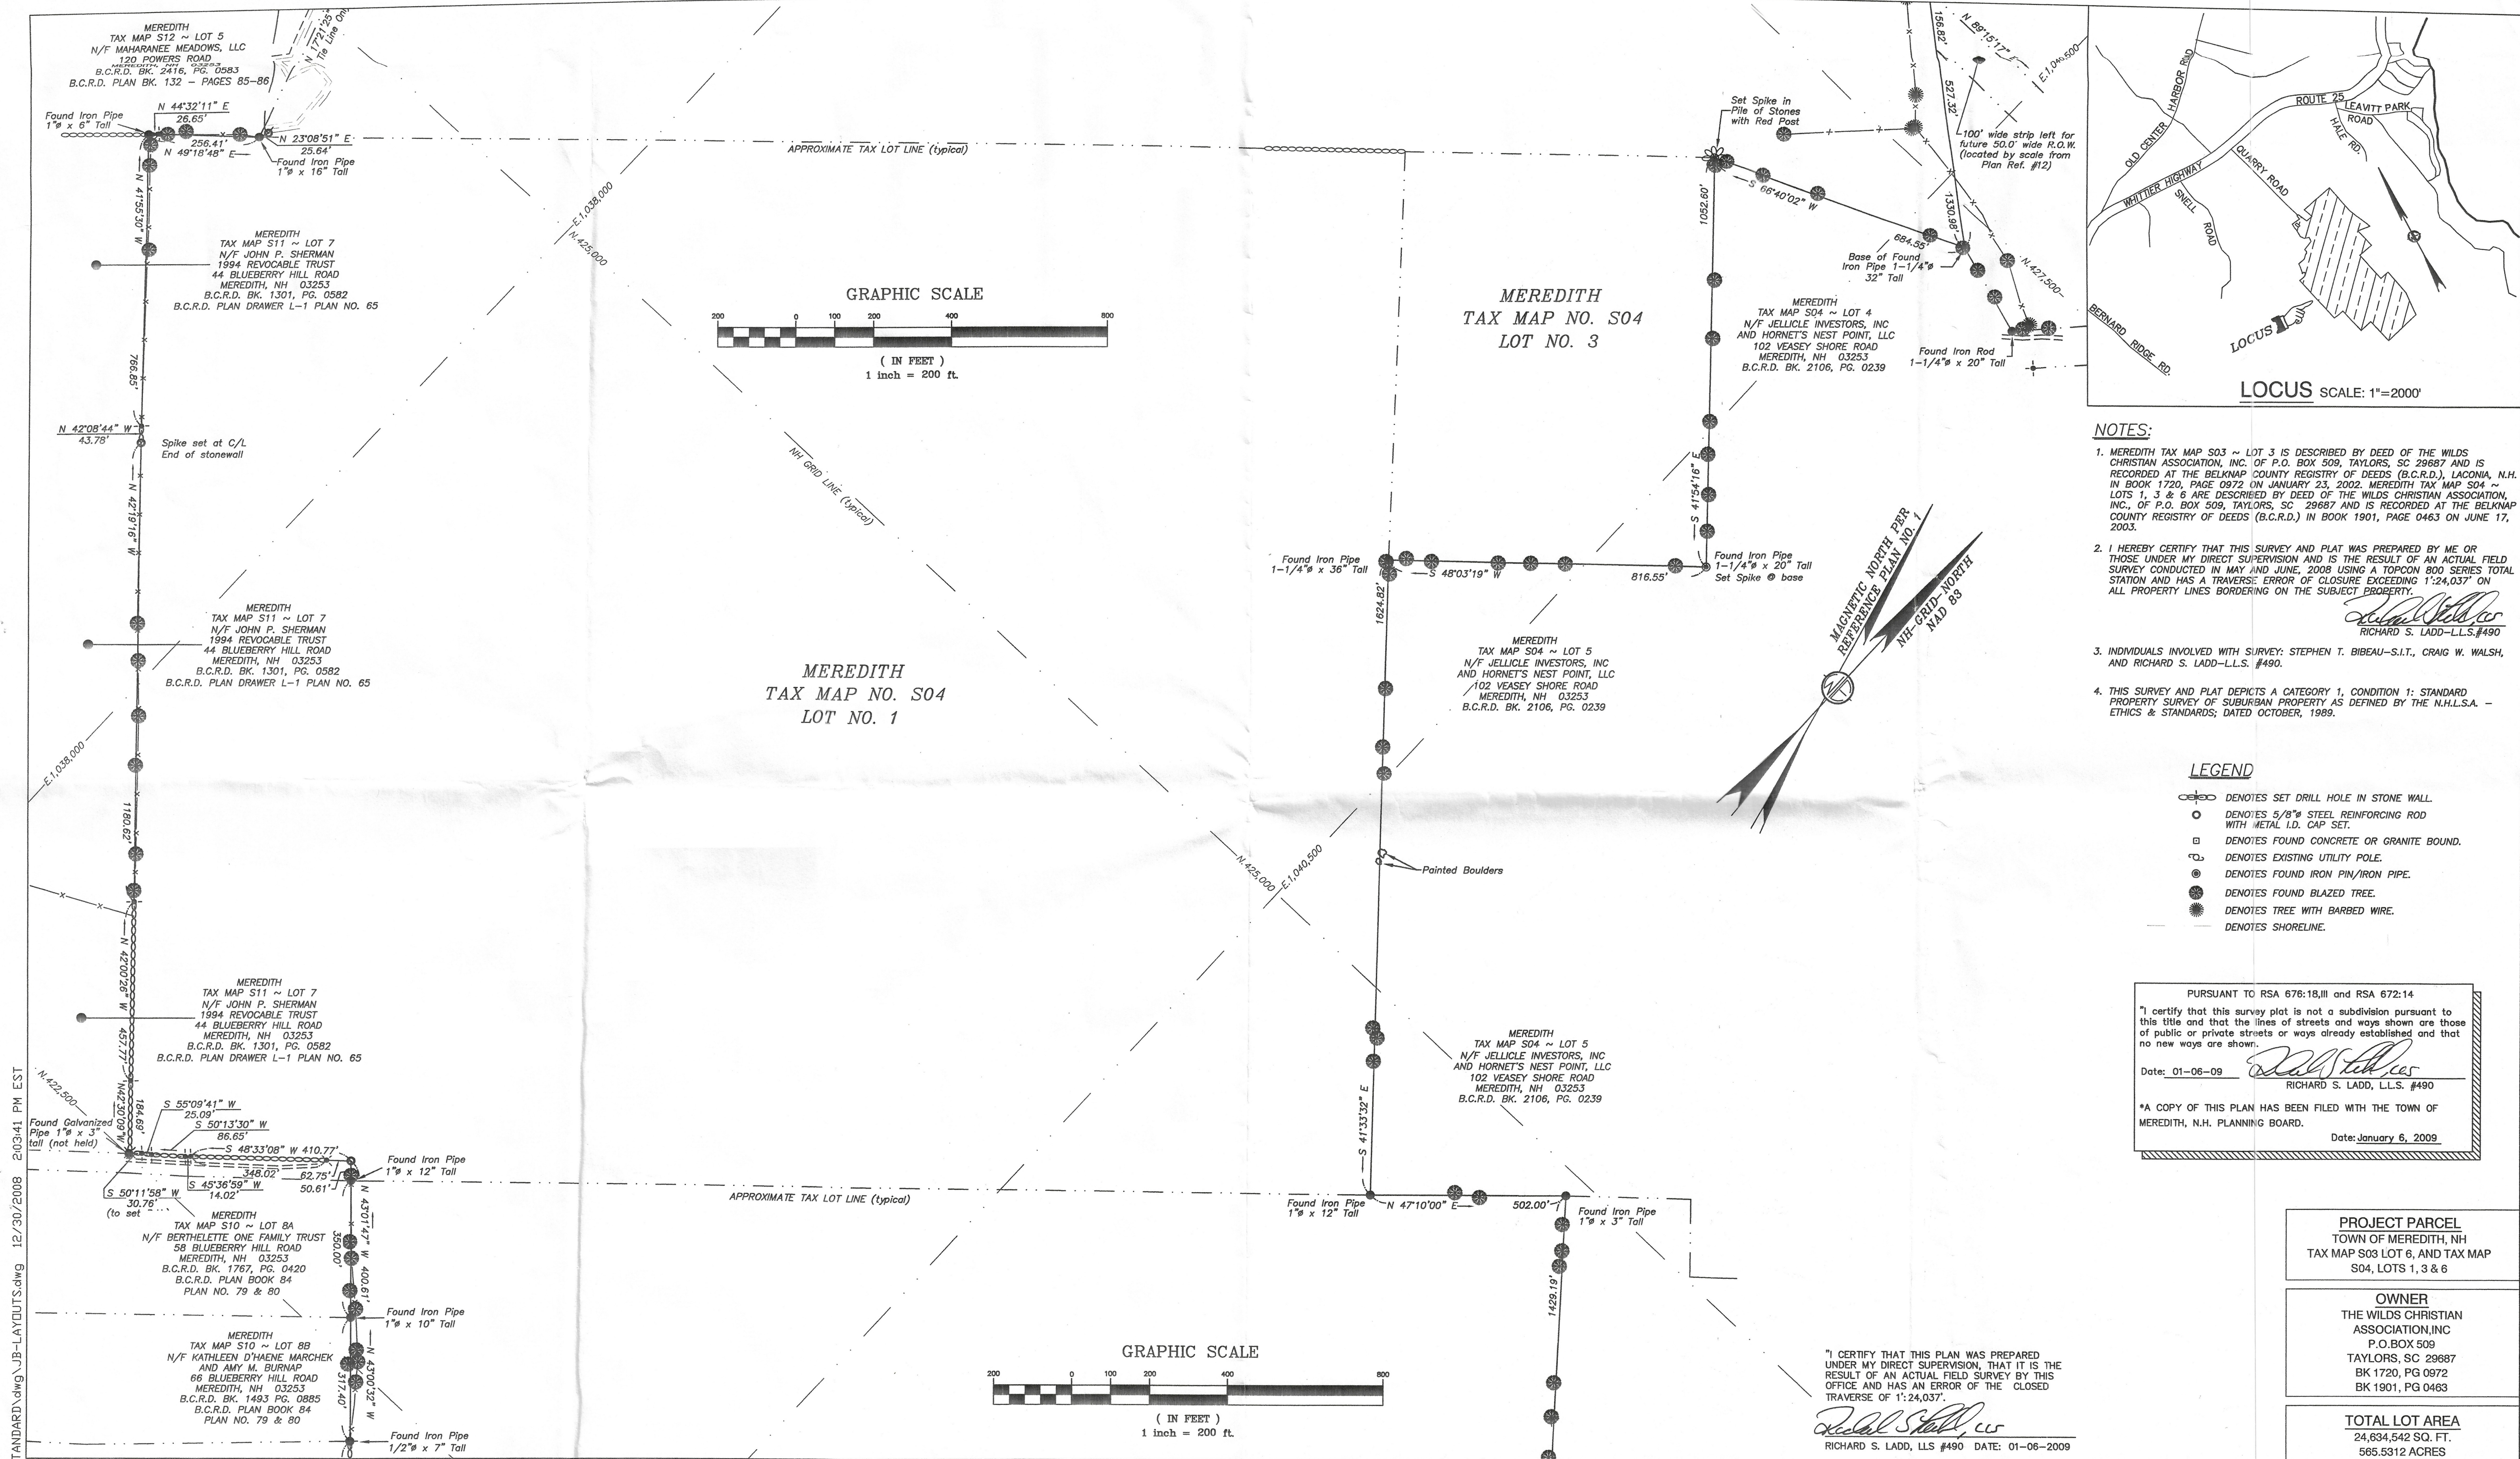

F:\CADD\MASTER STANDARD\dwg\JB-LAYOUTS.dwg 12/30/2008 2:03:41 PM EST

Design: RSL Draft: CWW Date: 7/1/08
Checked: STB Scale: 1"=200' Project No.: 08060
Drawing Name: JBE 08060-TPL-MEREDITH SURVEY
THIS PLAN SHALL NOT BE MODIFIED WITHOUT WRITTEN PERMISSION FROM JONES & BEACH ENGINEERS, INC. (JBE). ANY ALTERATIONS, AUTHORIZED OR OTHERWISE, SHALL BE AT THE USER'S SOLE RISK AND WITHOUT LIABILITY TO JBE.

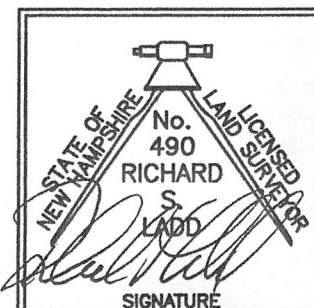

REV.	DATE	REVISION	BY
1	01-06-09	FINAL NOTES, DATES AND REVISIONS	RSL
0	07-18-08	REVISE LEGEND, ADD CERTIFICATION NOTE	RSL

J/B Jones & Beach Engineers, Inc.
Civil Engineering Services
85 Portsmouth Ave.
PO Box 219
Stratham, NH 03885
603-772-4746
FAX: 603-772-0227
E-MAIL: JBE@JONESANDBEACH.COM

Plan Name: **BOUNDARY SURVEY PLAN**
MAP S03, LOT 6 AND MAP S04, LOTS 1, 3 & 6
Project: **BOUNDARY SURVEY FOR LAND OF THE WILDS CHRISTIAN ASSOCIATION, INC.**
Client: **THE TRUST FOR PUBLIC LAND**
377 FORE STREET, 3RD FLOOR, PORTLAND, ME 04101

DRAWING No.
A2
SHEET 2 OF 3
JBE PROJECT NO. 08060